

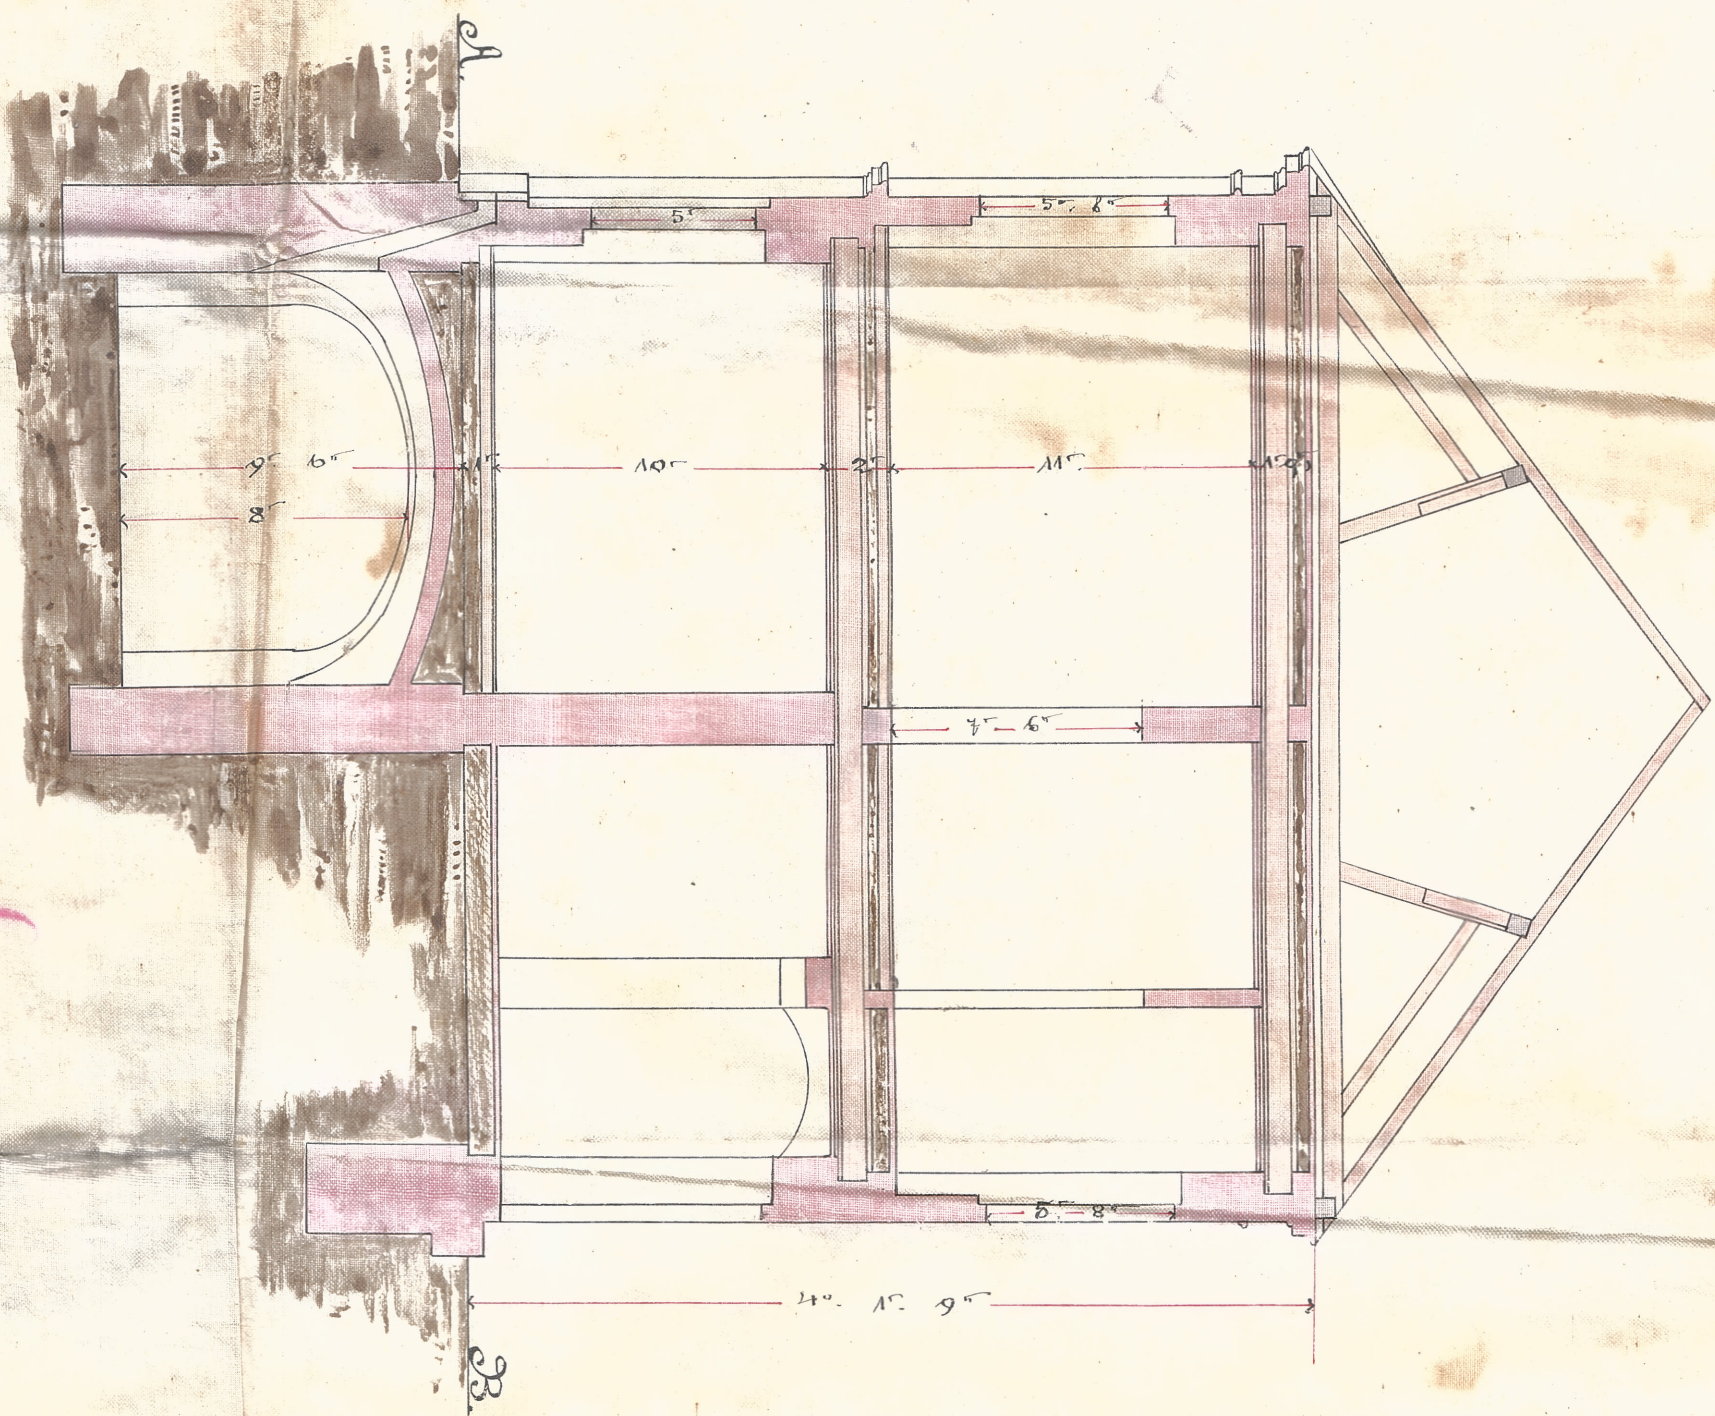





Plan
na vstavek nove jazy
v Strunovic

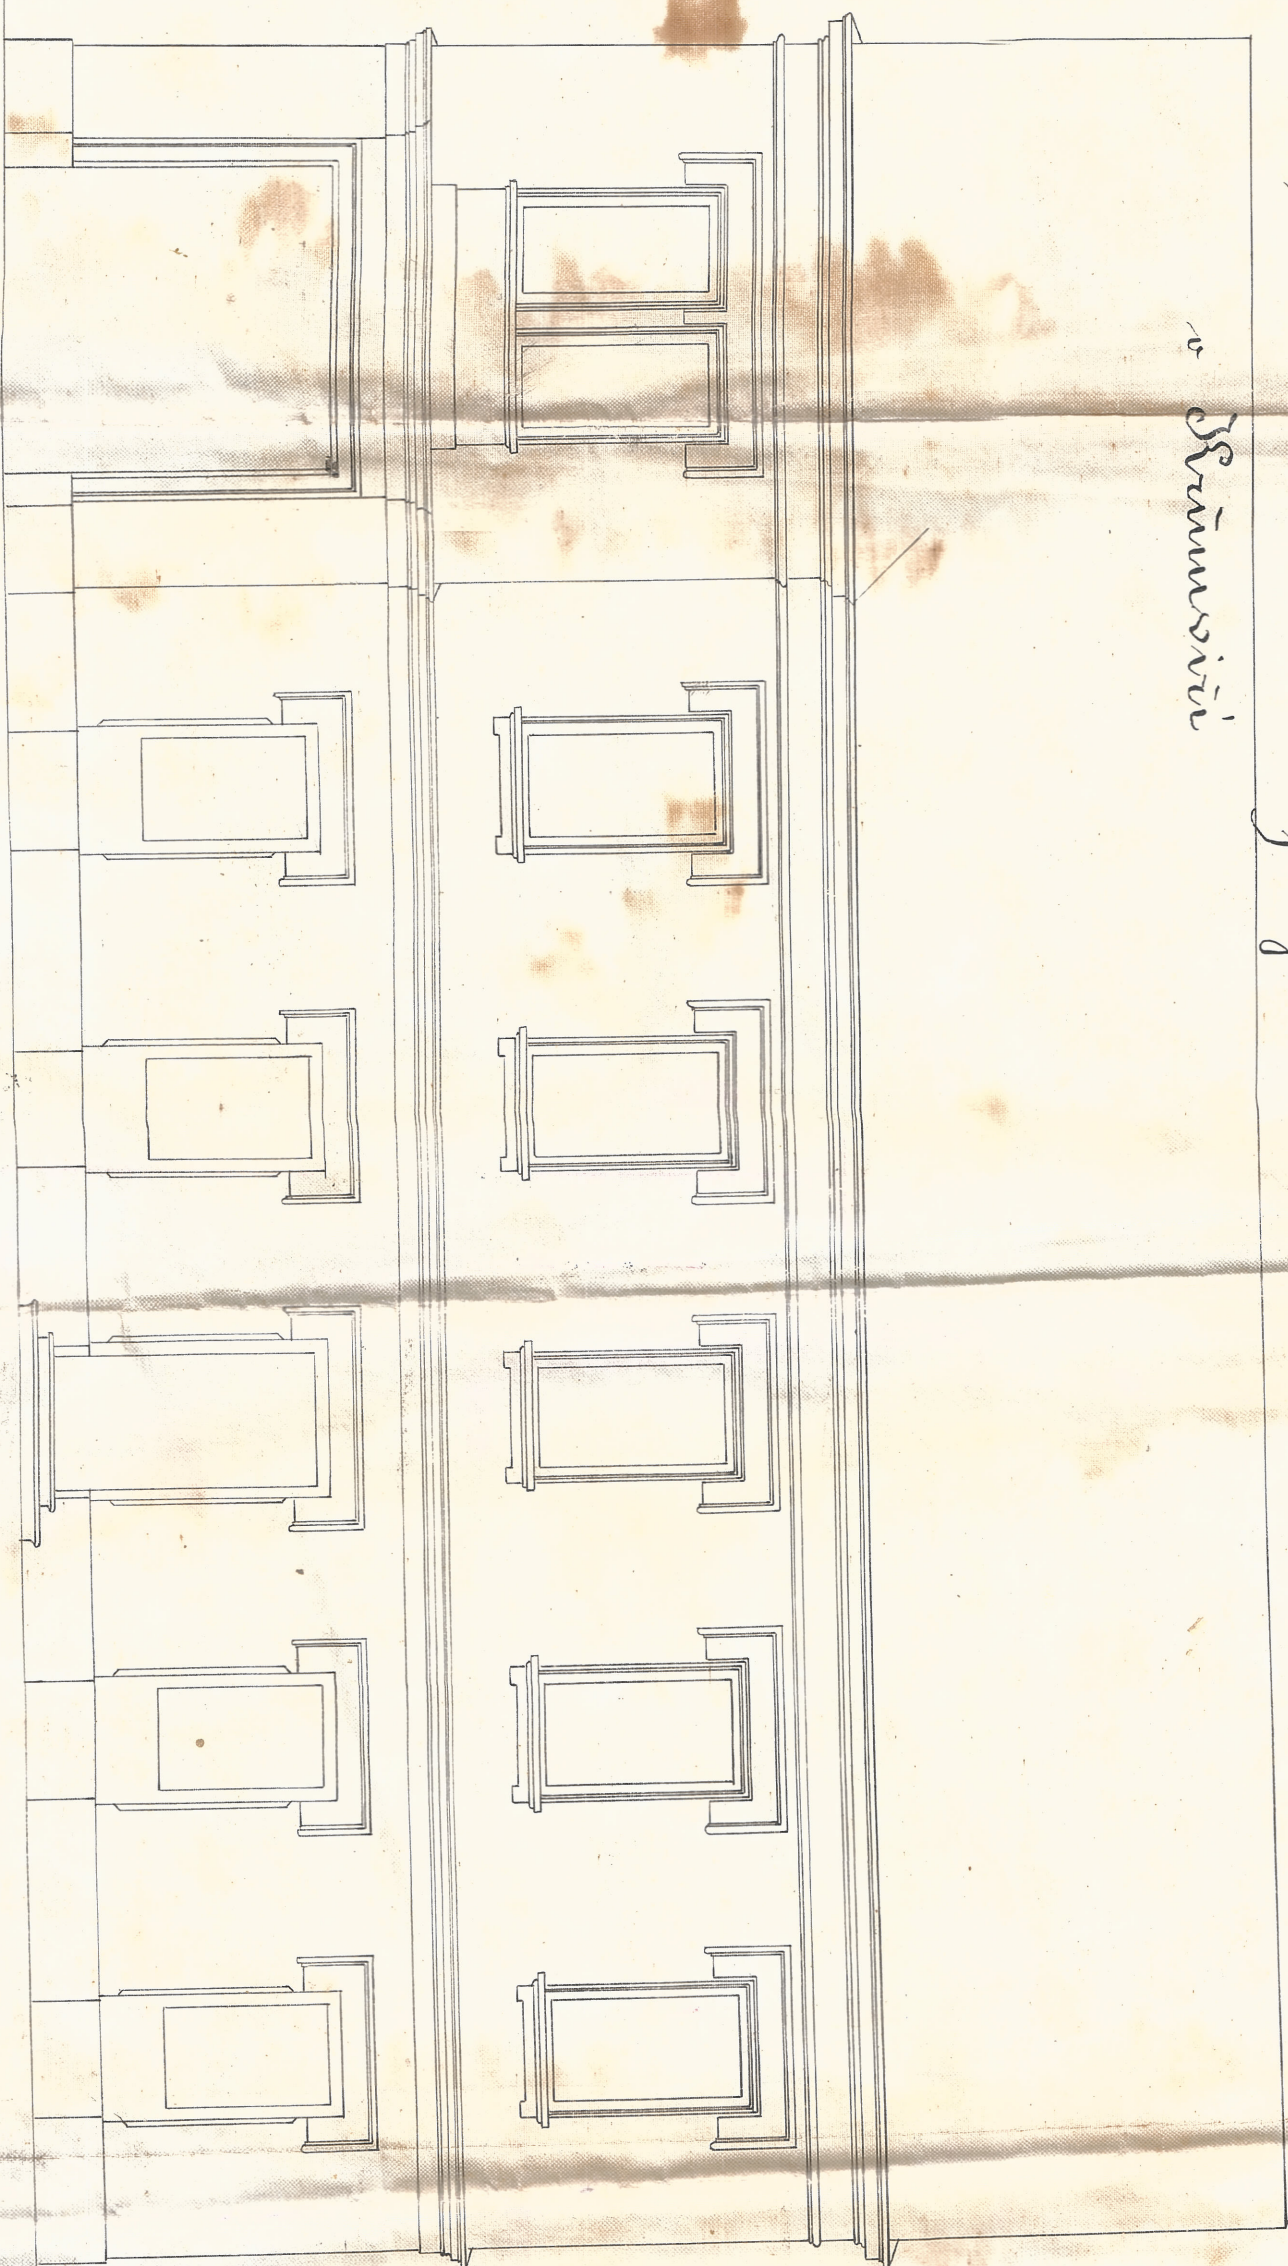

prizemje

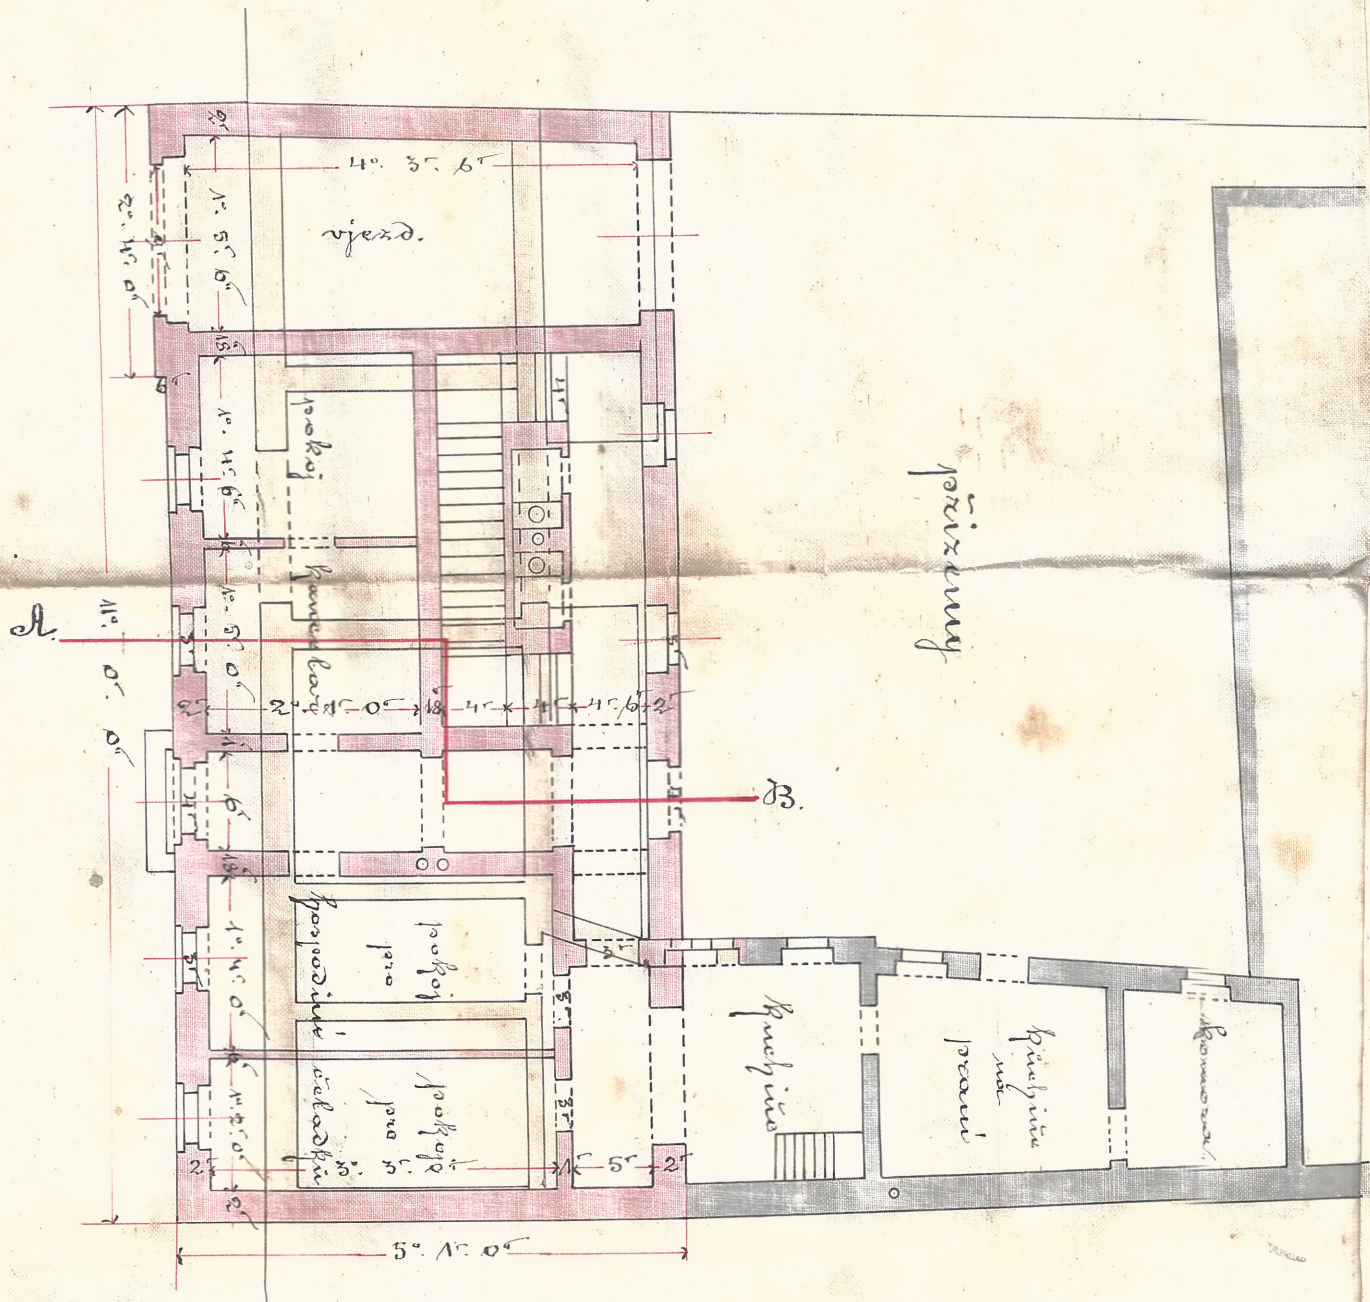

I. poschodi

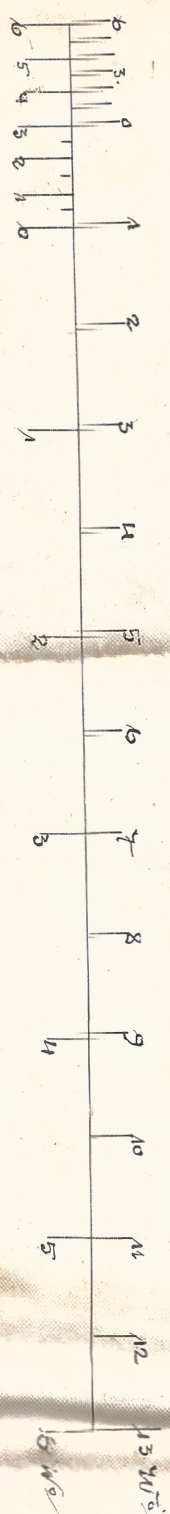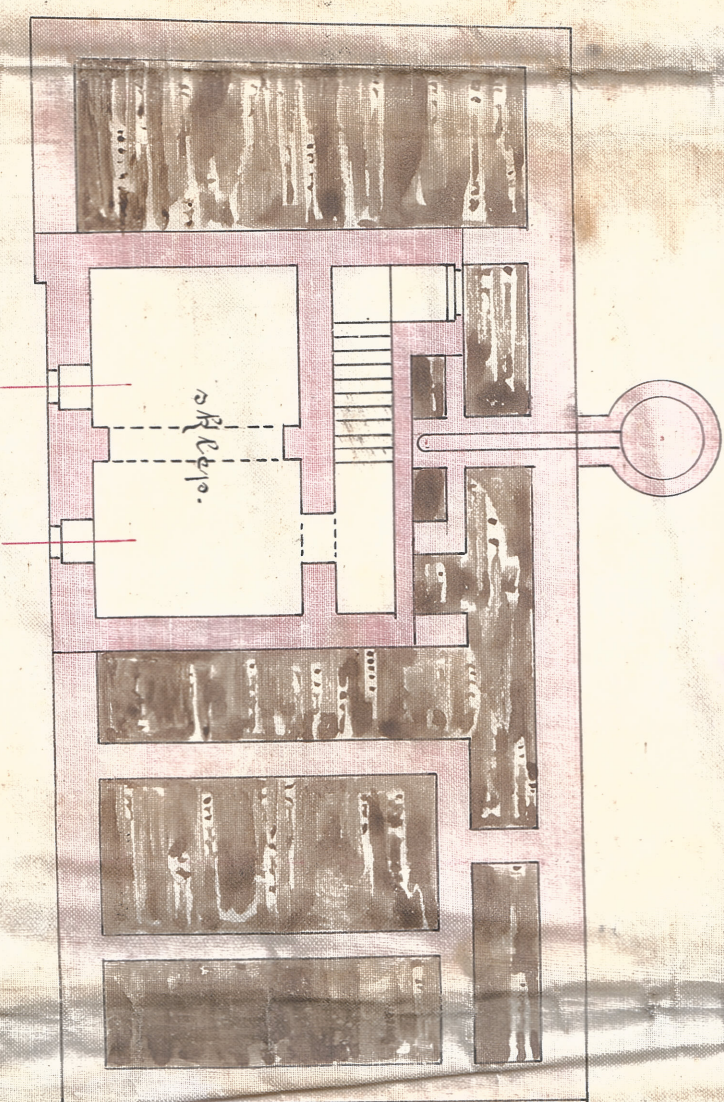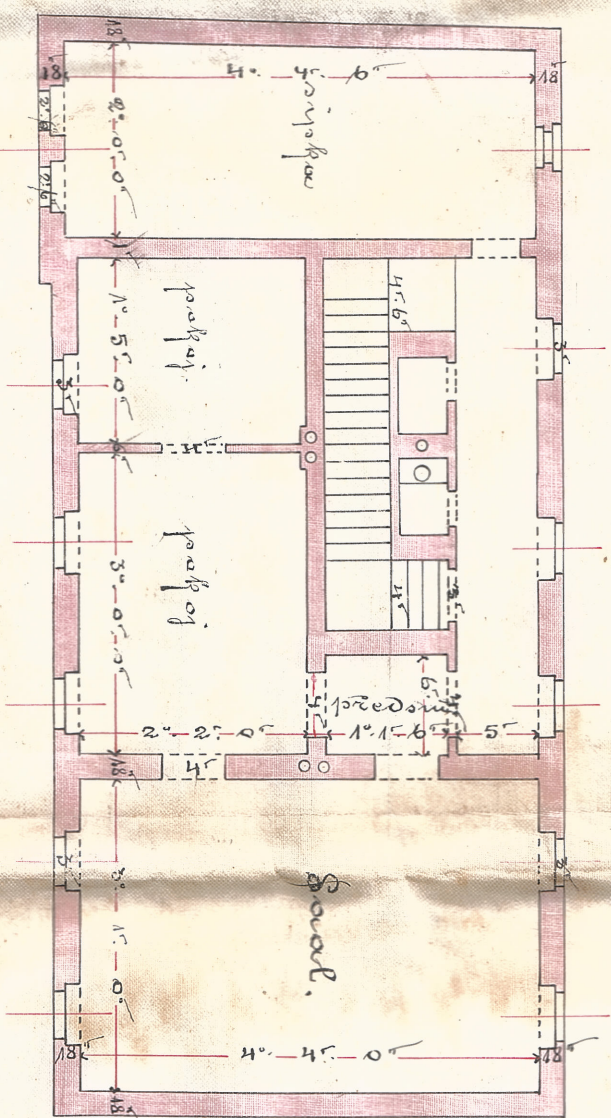

Radicevica 1873

Finke